




Gwent Street

£120,000

- No onward chain
- Ideal first-time purchase or investment opportunity
- Enclosed rear courtyard garden
- Convenient location close to Pontypool town centre
- Easy access to local shops, schools and amenities
- On-street parking available



 2  1  1

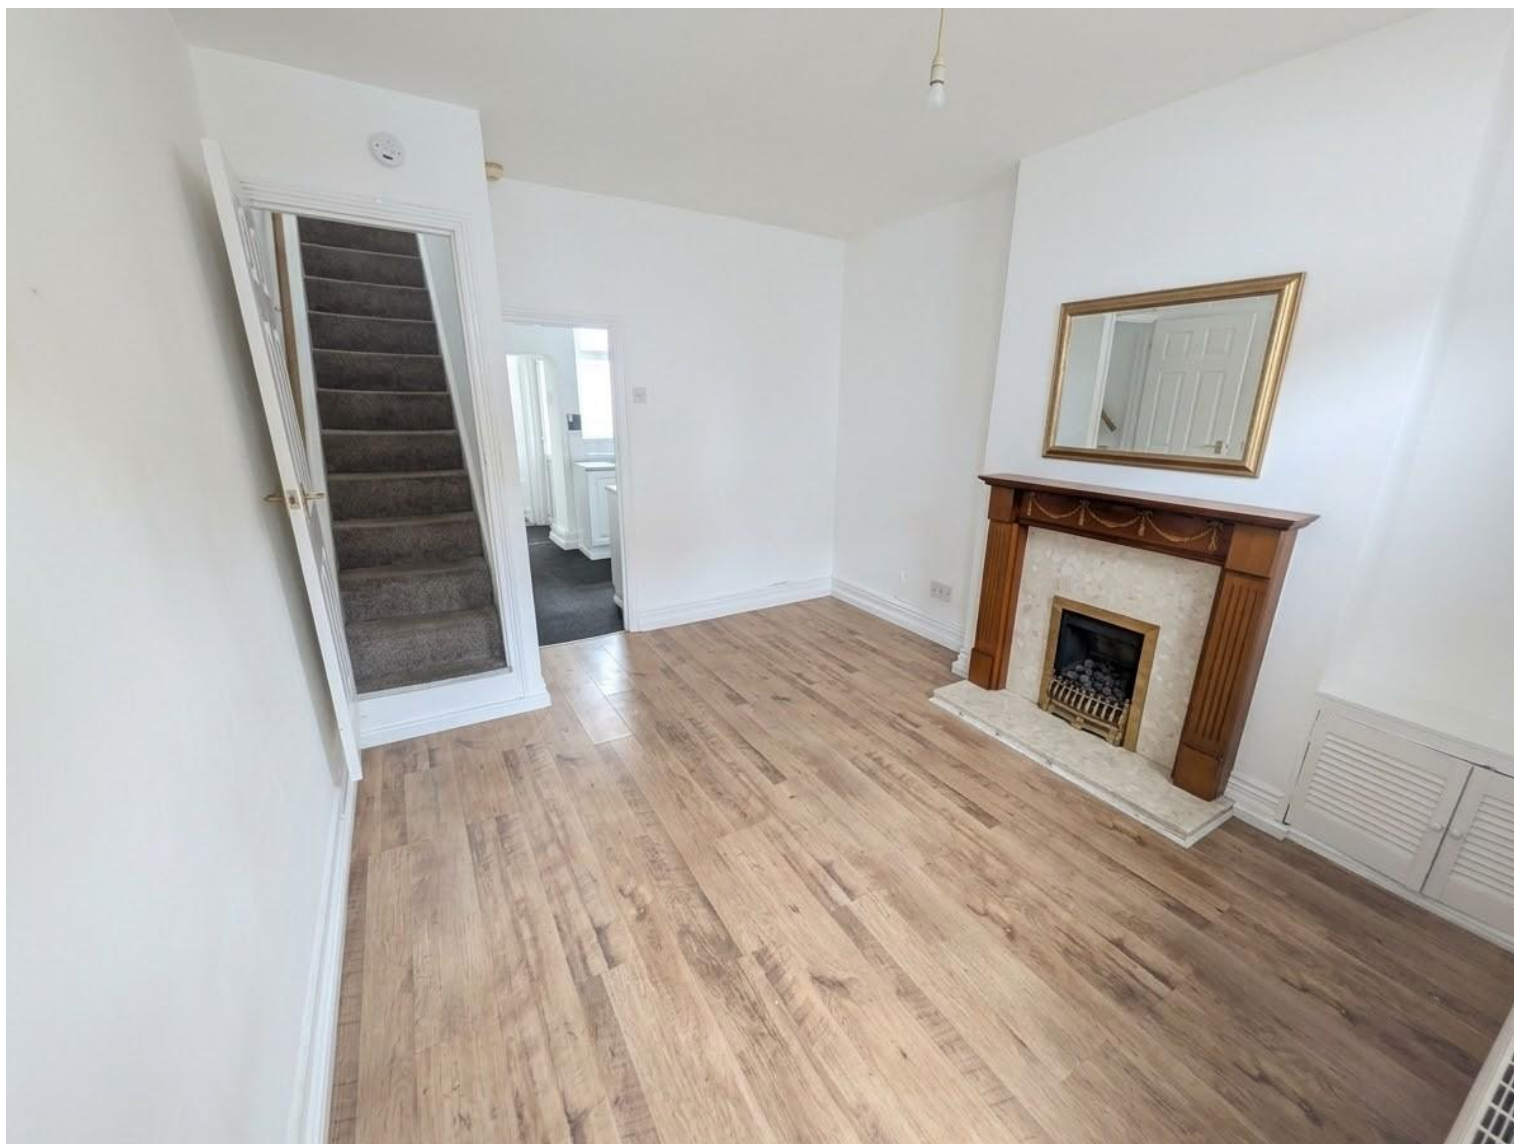

About the property

Offered with no onward chain, this well-presented two-bedroom home is ideal for first-time buyers or investors. Conveniently located close to Pontypool town centre, the property benefits from two double bedrooms, a ground floor bathroom, and a low-maintenance courtyard garden.





Accommodation

Lounge

12' 7" x 10' 2" (3.84m x 3.10m)

Kitchen

10' 6" x 7' 11" (3.20m x 2.41m)

Utility Area

6' 10" x 3' 1" (2.08m x 0.94m)

Landing

Bedroom One

10' 1" x 9' 11" (3.07m x 3.02m)

Bedroom Two

10' 5" x 5' 6" (3.17m x 1.68m)

01633 484855

cwmbbran@peteralan.co.uk



Floorplan

Important Information

Note while we endeavour to make our sales details accurate and reliable, if there is any point which is of particular interest to you, please contact the office and we will be pleased to confirm the position for you. We have not personally tested any apparatus, equipment, fixtures, fittings or services and cannot verify they are in working order or fit for their purposes. Nothing in these particulars is intended to indicate that carpets or curtains, furnishings or fittings, electrical goods (whether wired or not). Gas fires or light fittings or any other fixtures not expressly included form part of the property offered for sale. This computer generated Floorplan, if applicable, is intended as a general guide to the layout and design of the property. It is not to scale and should not be relied upon for dimensions. Tenure: We cannot confirm the tenure of the property as we have not had access to the legal documents. The buyer is advised to obtain verification from their solicitor or surveyor.

Peter Alan Limited is registered in England and Wales under company number 2073153, Registered Office is Witan Gate House, 500-600 Witan Gate West, Milton Keynes, MK9 1GF. VAT Registration Number is 500 2481 05. For activities relating to regulated mortgages and non-investment insurance contracts, Peter Alan Limited is an appointed representative of Connells Limited which is authorised and regulated by the Financial Conduct Authority. Connells Limited's Financial Services Register number is 302221 Most buy-to-let mortgages are not regulated.

