



Long Row, £75,000

- End Terrace
- Two Bedrooms
- Excellent Investment Opportunity
- Ideal First Time Buyer Property
- EPC Rating: D



 2  1  1



About the property


Quaint Two Bedroom End of Terrace with Mountain Views

Nestled in an elevated position enjoying beautiful mountain views, this charming two-bedroom end of terrace property offers a fantastic opportunity for first-time buyers and investors alike.

The accommodation briefly comprises a cosy lounge, fitted kitchen, two well-proportioned bedrooms and a family bathroom. While the property would benefit from a degree of modernisation, it has been well cared for and presents an excellent opportunity for buyers to add their own style and create a wonderful home.

The end terrace position provides additional privacy and a pleasant outdoor space to enjoy the surrounding scenery. The stunning mountain backdrop creates a peaceful setting, yet the property remains conveniently located within easy reach of local amenities, shops, transport links and everyday conveniences.

Offering plenty of potential, character and value, this delightful home would make an ideal first step onto the property ladder or a worthwhile addition to an investment portfolio.

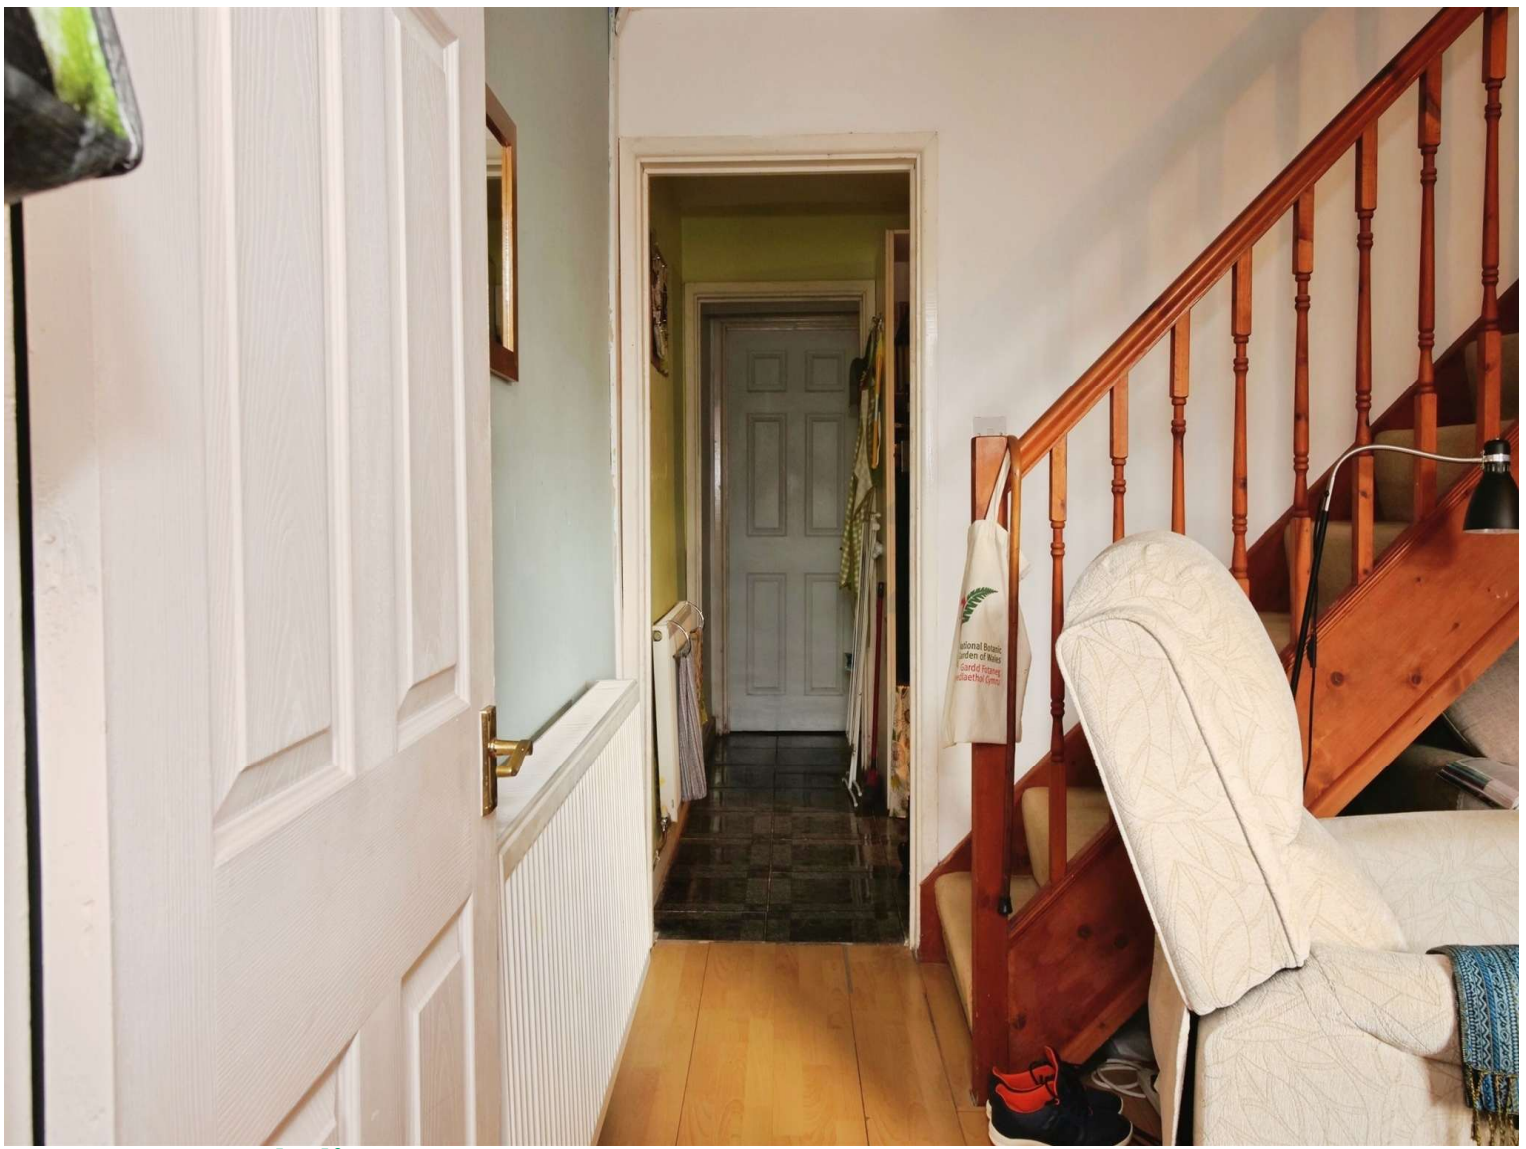


Accommodation

01443 485600

pontypridd@peteralan.co.uk

Floorplan

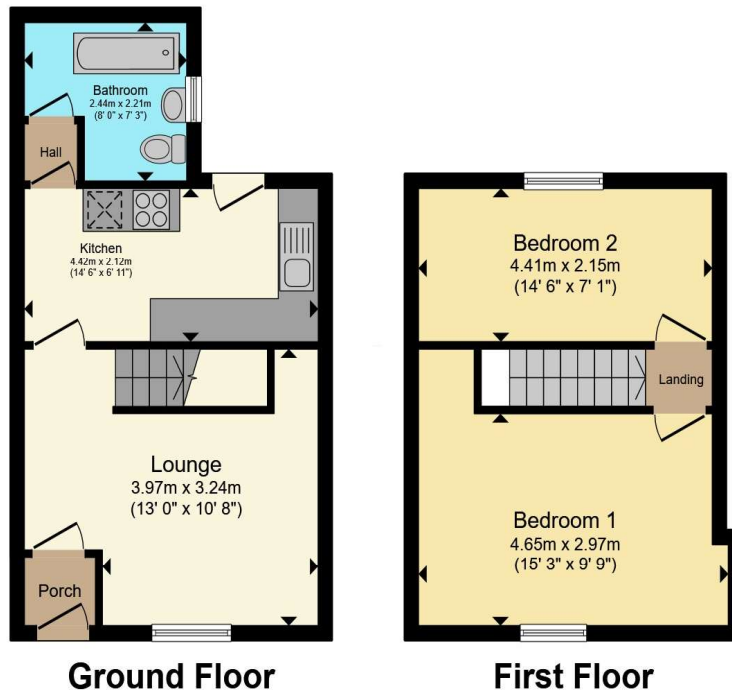

Total floor area 59.9 m² (645 sq.ft.) approx

This floor plan is for illustrative purposes only. It is not drawn to scale. Any measurements, floor areas (including any total floor area), openings and orientation are approximate. No details are guaranteed, they cannot be relied upon for any purpose and they do not form part of any agreement. No liability is taken for any error, omission or misstatement. A party must rely upon its own inspection(s). Powered by www.propertybox.io



Important Information

Note while we endeavour to make our sales details accurate and reliable, if there is any point which is of particular interest to you, please contact the office and we will be pleased to confirm the position for you. We have not personally tested any apparatus, equipment, fixtures, fittings or services and cannot verify they are in working order or fit for their purposes. Nothing in these particulars is intended to indicate that carpets or curtains, furnishings or fittings, electrical goods (whether wired or not). Gas fires or light fittings or any other fixtures not expressly included form part of the property offered for sale. This computer generated Floorplan, if applicable, is intended as a general guide to the layout and design of the property. It is not to scale and should not be relied upon for dimensions. Tenure: We cannot confirm the tenure of the property as we have not had access to the legal documents. The buyer is advised to obtain verification from their solicitor or surveyor.

Peter Alan Limited is registered in England and Wales under company number 2073153, Registered Office is Witan Gate House, 500-600 Witan Gate West, Milton Keynes, MK9 1GF. VAT Registration Number is 500 2481 05. For activities relating to regulated mortgages and non-investment insurance contracts, Peter Alan Limited is an appointed representative of Connells Limited which is authorised and regulated by the Financial Conduct Authority. Connells Limited's Financial Services Register number is 302221. Most buy-to-let mortgages are not regulated.

