



Chimneys







Chimneys,

Burrington, Umberleigh, Devon, EX37 9JW

A unique and beautifully presented contemporary style dwelling set in a large plot with far-reaching countryside views

- Unique and beautifully presented contemporary-style dwelling
- Spacious open-plan kitchen/dining room with wood-burning stove
- Three double bedrooms and two shower rooms
- Private gated driveway, generous parking and garage
- No onward chain • Freehold
- Elevated position with far-reaching countryside views to Dartmoor
- Light and impressive double-aspect sitting room
- Large mature gardens with kitchen garden, orchard and studio
- Agricultural Occupancy Condition • About 0.48 acres
- Council Tax Band D

Guide Price £475,000

Stags South Molton

29 The Square, South Molton, EX36 3AQ

01769 572263 | south-molton@stags.co.uk

The London Office

40 St James's Place, London, SW1A 1NS

020 7839 0888 | enquiries@tlo.co.uk



Situation

Chimneys is set well back from the passing country lane in a highly attractive and elevated position about half a mile from the village of Burrington and enjoys a superb and far-reaching outlook over rolling hills and the Taw Valley to Dartmoor in the distance. Burrington has a village shop and church, there is also a very active village hall and all weather sports facilities. The thriving small town of Chulmleigh is about 3 miles away and offers a good range of local shops and amenities including medical centre, dentist, library and primary and secondary schooling. The market town of South Molton is about 11 miles and offers a more comprehensive range of facilities. The North Devon regional centre of Barnstaple is about 13 miles. Exeter lies about 25 miles to the south east.

There are nearby railway stations on the Barnstaple to Exeter (Tarka) line at Eggesford and Kings Nympton. The M5 motorway is within easy travelling distance at Junction 27, where there is also a mainline station at Tiverton Parkway.


Description

Chimneys is a most attractive and striking property set within a large plot. Built in 1980, the contemporary-style and striking nature of the building was ground-breaking at the time and set itself apart from more traditional rural properties. The property has been subject to a very stylish makeover and improvement programme by the present owners who have updated the property considerably. Significant improvements also include the installation of a brand new air source heat pump heating system providing the property with excellent eco credentials.

Accommodation

Open porch with wood panelled lobby. The front door leads into the spacious HALL with full height glazed windows overlooking the garden, cloaks recess, large linen cupboard, cupboard housing the hot water system and doors off to all rooms. The SHOWER ROOM is superbly appointed with a decorative tiled floor, tiled walls and fitted with a contemporary suite. The open-plan KITCHEN/DINING ROOM is a spacious and light room fitted with a superb range of units with oak work tops over with decorative tiled splash back. Fitted Belfast sink unit with mixer tap, range cooker with hood over, integrated fridge freezer and built-in larder cupboard. Between the kitchen and dining areas is a double sided fireplace fitted with a double-sided wood-burning stove on a slate hearth. The DINING AREA has glazed, sliding doors to the garden with lovely views and a return door to the hall, two arched alcove recesses with a fitted unit to the right hand side. From the Hall, a short flight of steps leads down to the double-aspect SITTING ROOM with an ornate wood panelled ceiling, fireplace with wood burning stove on a slate hearth and glazed, sliding doors to the garden. Returning to the main hall, doors lead off to a superbly fitted SHOWER ROOM with a contemporary suite. BEDROOM ONE is a double room with sliding glazed doors to the garden and two large fitted wardrobes. BEDROOM TWO is a double room with sliding doors to the side garden and BEDROOM THREE is also a double room.

Adjoining and also internally accessed from the kitchen is a GARAGE with a worktop, sink unit with mixer tap, plumbing for a washing machine and further space for white goods.

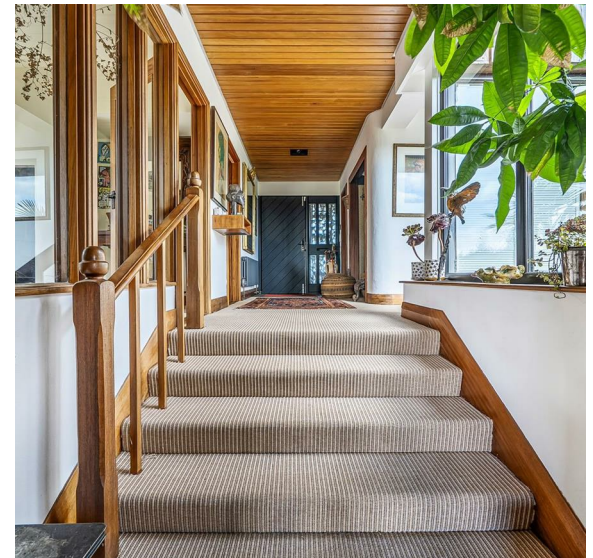



Outside

A wide, splayed entrance and private gated driveway with cattle grid leads to a parking and turning area and to the GARAGE. The property is set in large mature gardens, mainly laid to lawn with young planted trees, mature beech hedging and an area of orchard with apple and pear trees. A paved patio adjoins the lower side of the property and takes full advantage of the views and outlook from the property. To the side is a further area of enclosed garden which is used as a productive kitchen garden with raised beds. There is also a useful, timber-framed studio building. The whole plot extends to about 0.48 ACRES.

Agricultural Tie

Chimneys was built in 1980 and is subject to an Agricultural Occupancy Condition (AOC) as follows:

'The occupation of the dwelling hereby permitted shall be limited to a person solely or mainly employed, or last employed in the locality in agriculture as defined in section 290 (1) of the Town and Country Planning Act 1971 or in forestry (including any dependants of such a person residing with him) or a widow or widower of such a person'.

Services and further information

Mains electricity and water, private drainage system (septic tank and soakaway). Air source heat pump central heating via radiators.

Mobile - Good service from all major providers (Ofcom).

Broadband - Superfast broadband available (Ofcom).

Construction - Standard.

Viewing


Strictly by confirmed prior appointment through the sole selling agents, Stags on 01769 572263.

Directions

From the A377 at Colleton Mills (about 1.25 miles north west of Chulmleigh) take the turning to the west signposted to Burrington. Stay on this road into the valley, continue up the hill towards Burrington and the property will be found on the left before Cleave Lane.

What3words Ref: jumbo.cycle.blanks

Approximate Area = 1500 sq ft / 139.3 sq m
 Garage = 278 sq ft / 25.8 sq m
 Outbuilding = 99 sq ft / 9.1 sq m
 Total = 1877 sq ft / 174.2 sq m
 For identification only - Not to scale

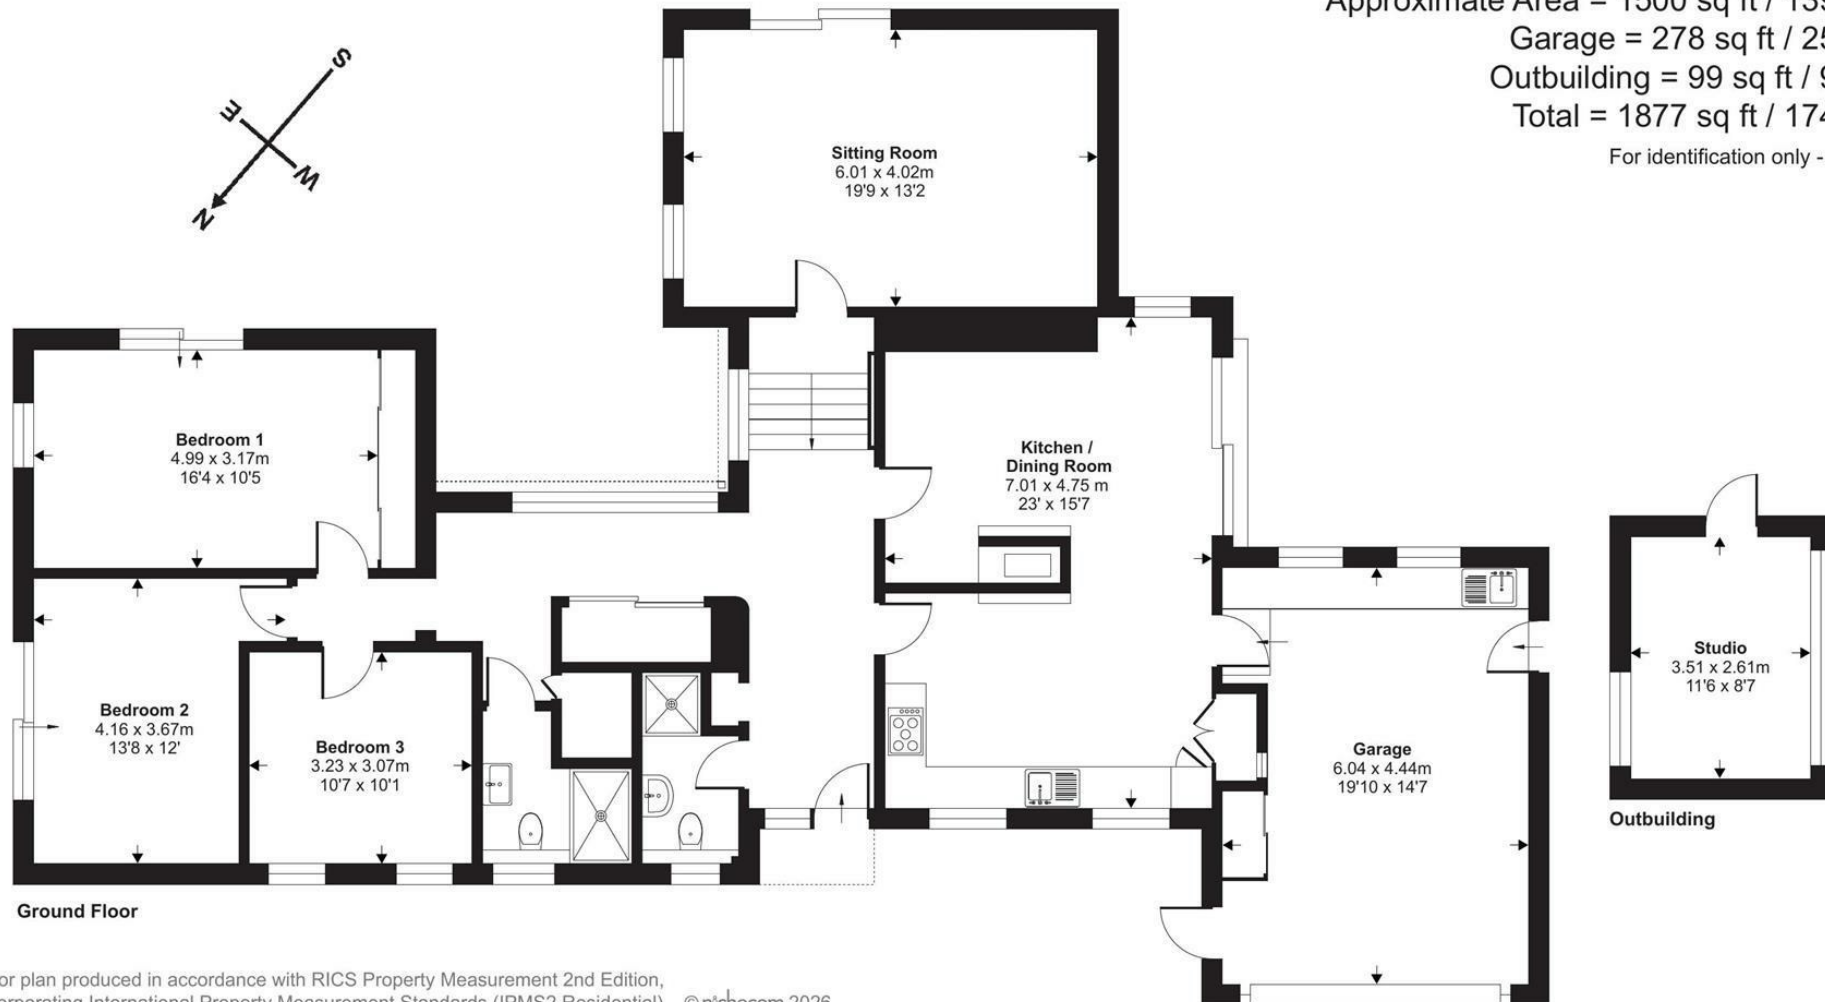

Floor plan produced in accordance with RICS Property Measurement 2nd Edition, Incorporating International Property Measurement Standards (IPMS2 Residential). © nichecom 2026. Produced for Stags. REF: 1515576



IMPORTANT: Stags gives notice that: 1. These particulars are a general guide to the description of the property and are not to be relied upon for any purpose. 2. These particulars do not constitute part of an offer or contract. 3. We have not carried out a structural survey and the services, appliances and fittings have not been tested or assessed. Purchasers must satisfy themselves. 4. All photographs, measurements, floorplans and distances referred to are given as a guide only. 5. It should not be assumed that the property has all necessary planning, building regulation or other consents. 6. Whilst we have tried to describe the property as accurately as possible, if there is anything you have particular concerns over or sensitivities to, or would like further information about, please ask prior to arranging a viewing.

Energy Efficiency Rating		
	Current	Potential
Very energy efficient - lower running costs		
(92 plus) A		83
(81-91) B		
(69-80) C		
(55-68) D	68	
(39-54) E		
(21-38) F		
(1-20) G		
Not energy efficient - higher running costs		
England & Wales		EU Directive 2002/91/EC



