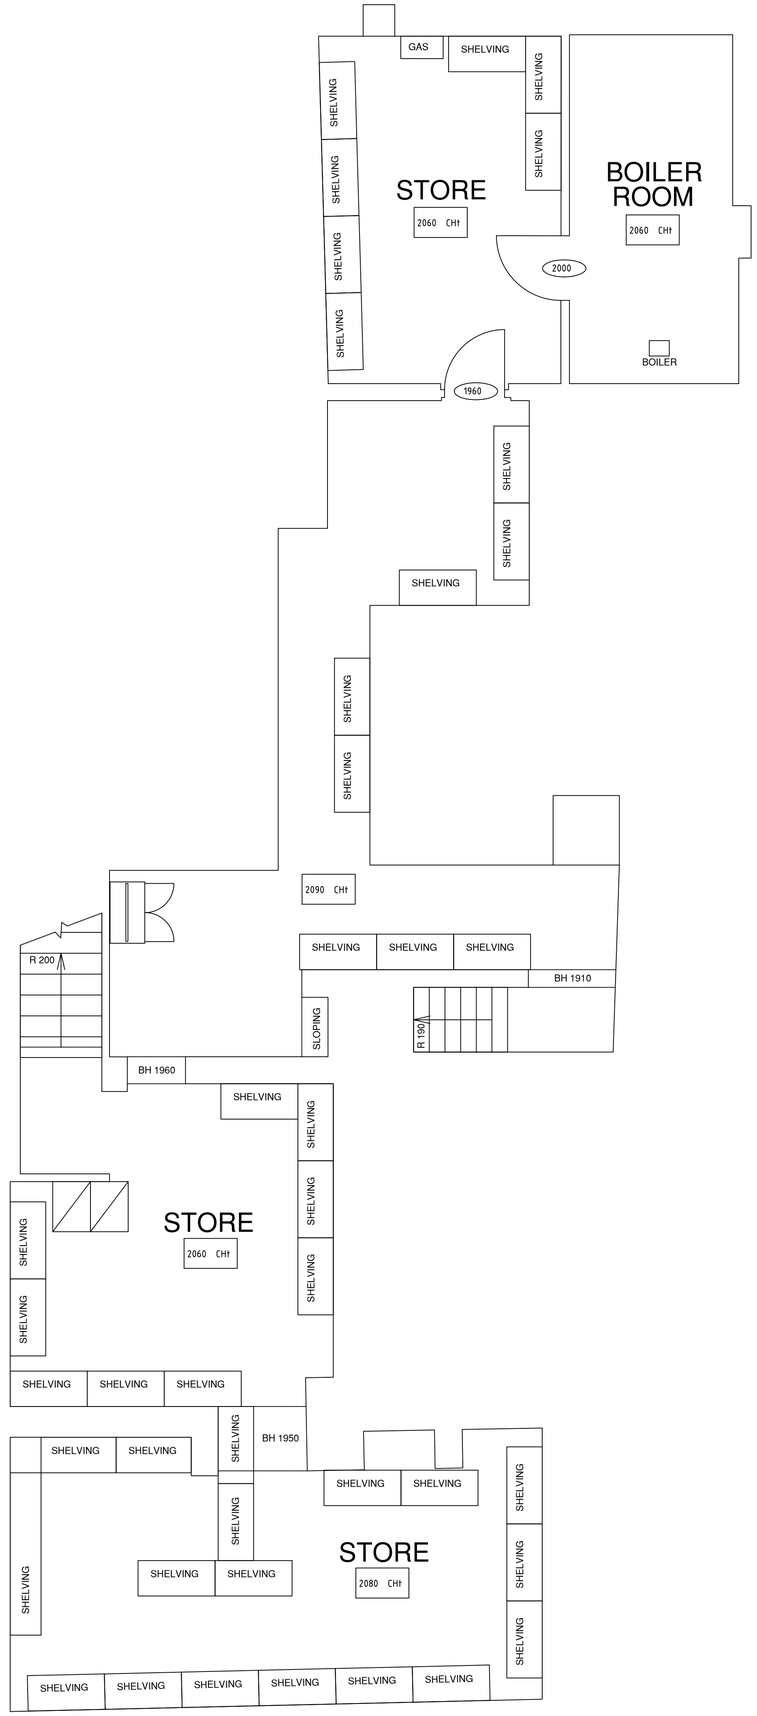

Property Services

This drawing is the copyright and property of NatWest Group plc.
It must not be copied or published without written consent.

Do not scale from this drawing.

rev & description	A - occupancy	B - desking / numbering	C - ancillary furniture	D - structural	E - elec/mech services	F - cad admin	date
A	N	N	N	N	N	Y	4/10/21
PUBLISHED TO EFM							
	N	N	N	N	N	N	
	N	N	N	N	N	N	
	N	N	N	N	N	N	
	N	N	N	N	N	N	

NatWest Group

address
MELTON MOWBRAY
7 HIGH ST,MELTON MOWBRAY
LEICESTERSHIRE, LE13 0TT

ref no.

sortcode

description
BASEMENT
AS EXISTING

status
GENERAL ARRANGEMENT

IPMS1 | sqm

IPMS2 | sqm

IPMS3 | sqm

scale: NOT TO SCALE

brand

drn: CH/BL

date: 30/05/02

rbs drawing number: 2526/G1/BA

rev.: A