HIGH STREET

ADJOINING PROPERTY

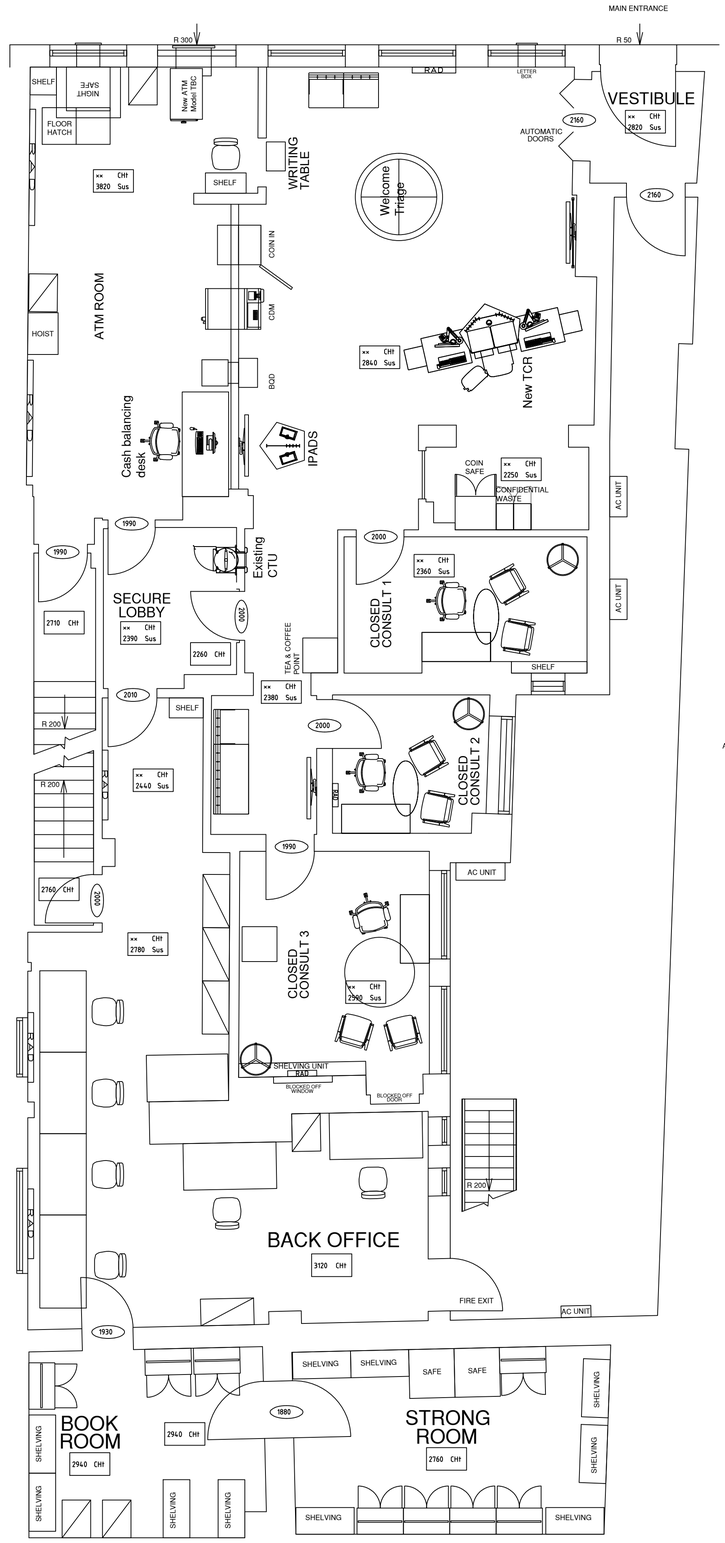

ADJOINING PROPERTY

Property Services

This drawing is the copyright and property of NatWest Group plc.
It must not be copied or published without written consent.

Do not scale from this drawing.

rev & description	A - occupancy	B - desking / numbering	C - ancilliary furniture	D - structural	E - elec/mech services	F - cad admin	date
A	N	N	N	N	N	Y	29/9/21
PUBLISHED TO EFM							
	N	N	N	N	N	N	
	N	N	N	N	N	N	
	N	N	N	N	N	N	
	N	N	N	N	N	N	

NatWest Group

address
MELTON MOWBRAY
7 HIGH ST,MELTON MOWBRAY
LEICESTERSHIRE, LE13 0TT

ref no.

sortcode

description
GROUND FLOOR
AS EXISTING

status
GENERAL ARRANGEMENT

IPMS1 | sqm

IPMS2 | sqm

IPMS3 | sqm

scale: NOT TO SCALE

brand

drn: CH/BL

date: 30/05/02

rbs drawing number: 2526/G1/GD

rev.: A